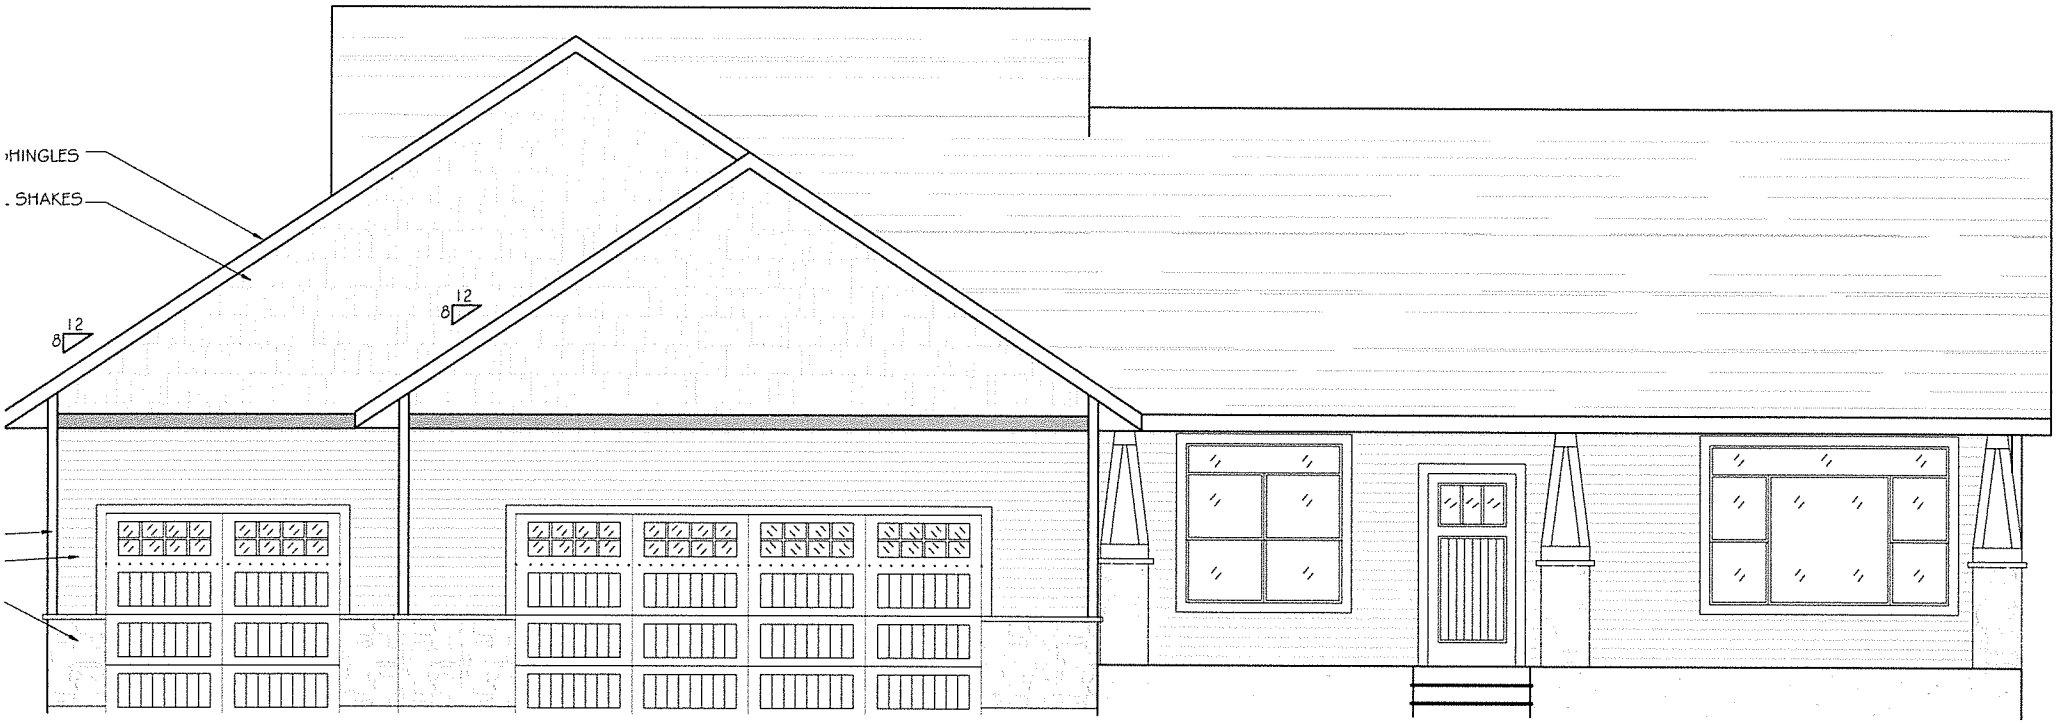
HINGLES
. SHAKES
12
8
12
8

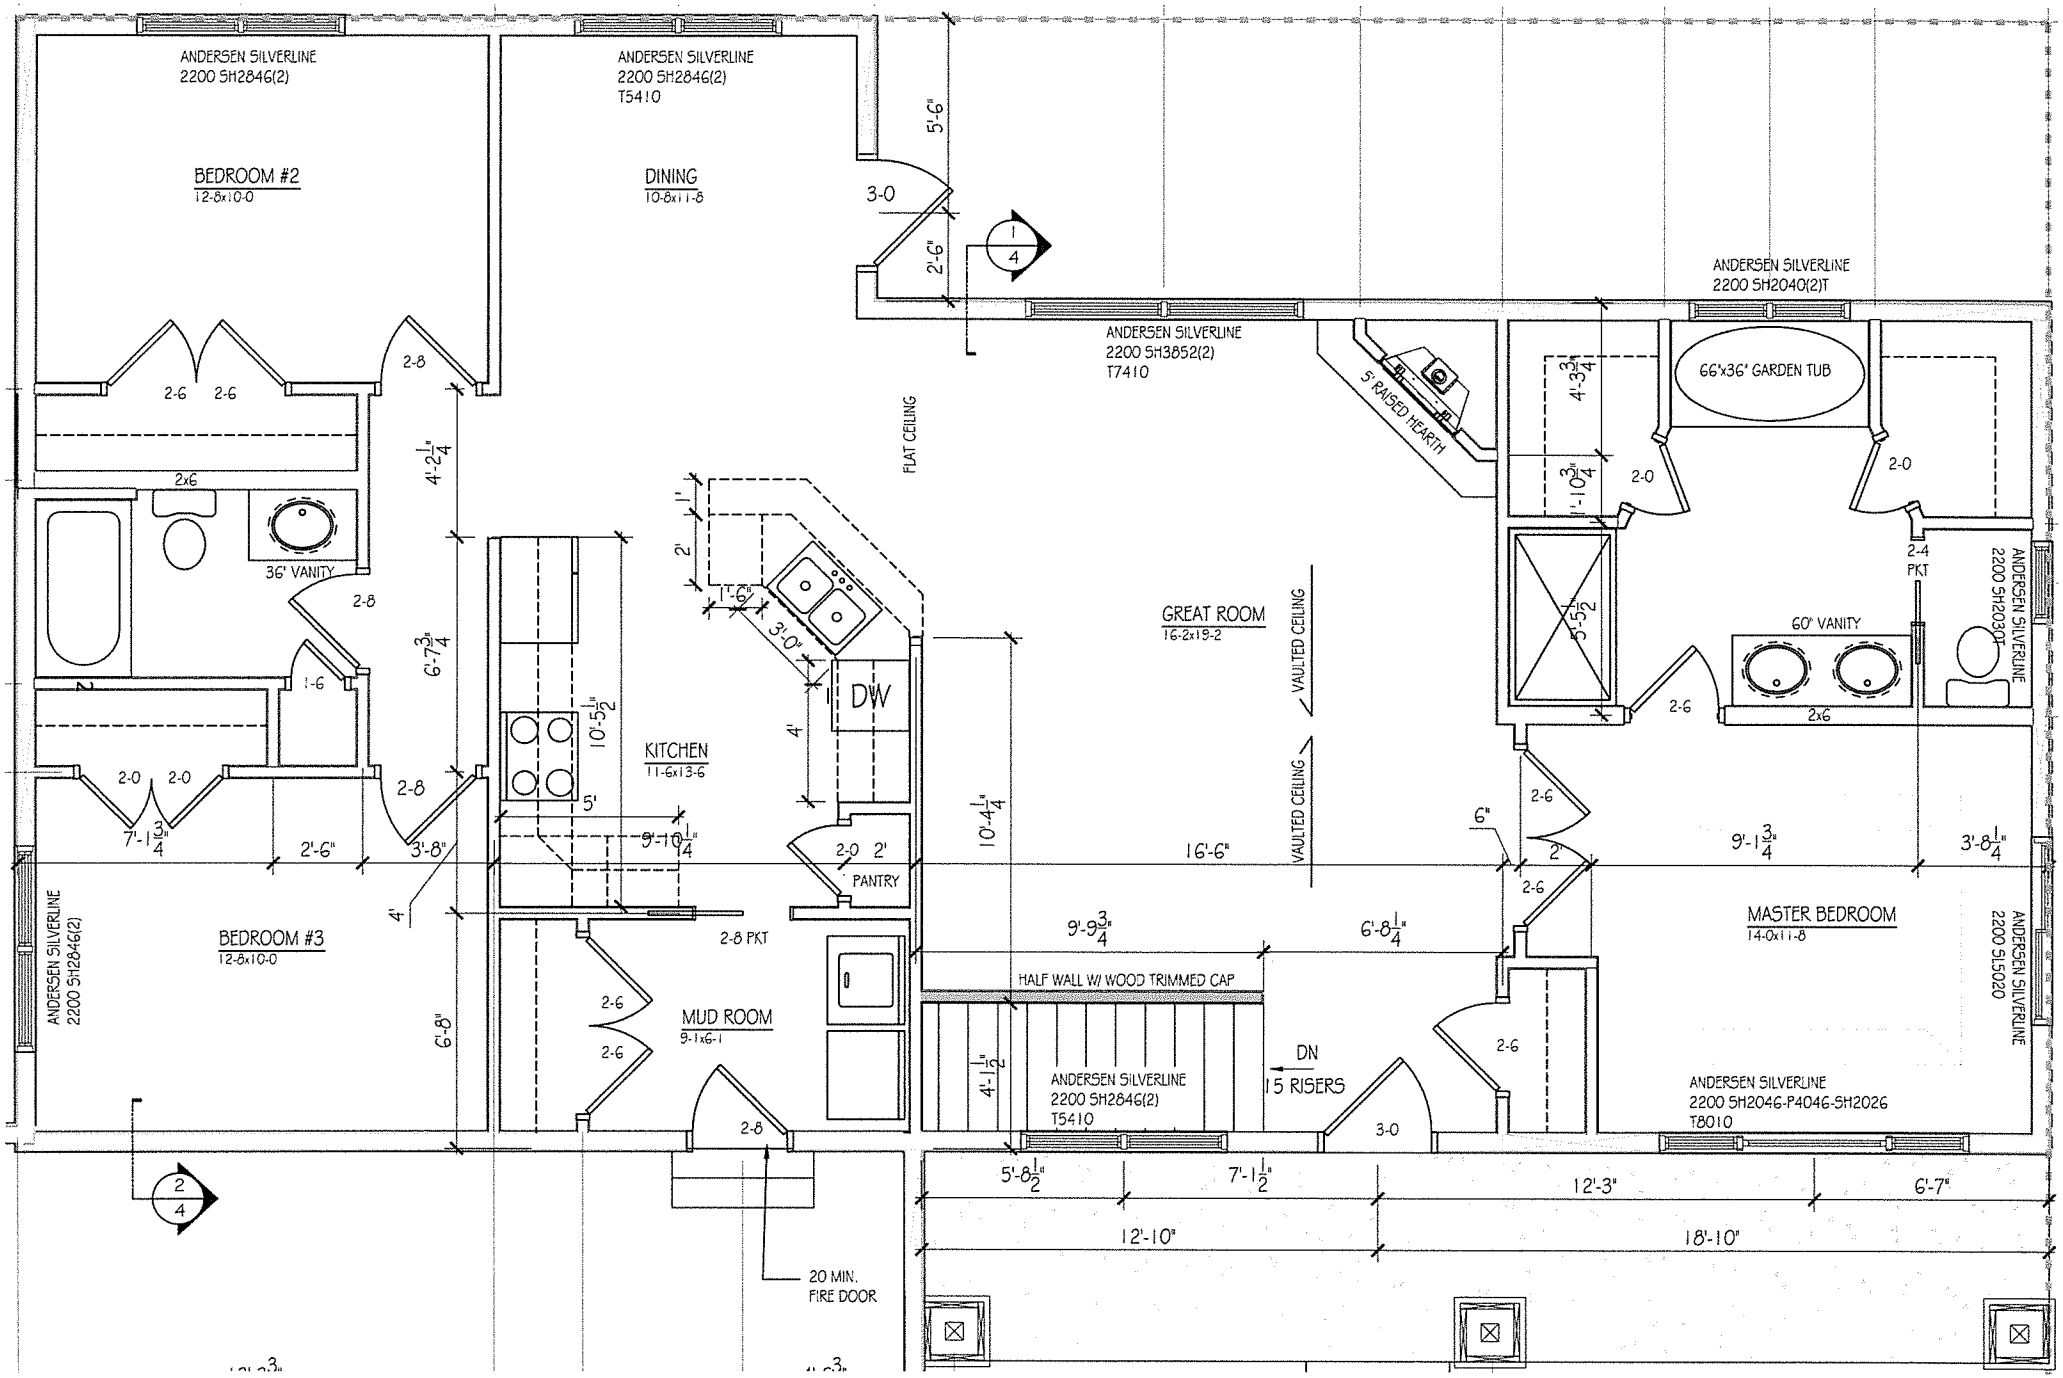
ANDERSEN SILVERLINE
2200 SH2846(2)
BEDROOM #2
12-8x10-0
ANDERSEN SILVERLINE
2200 SH2846(2)
T5410
DINING
10-8x11-8
ANDERSEN SILVERLINE
2200 SH3852(2)
T7410
5' RAISED HEARTH
ANDERSEN SILVERLINE
2200 SH2040(2)T
66'x36' GARDEN TUB
FLAT CEILING
GREAT ROOM
16-2x19-2
VAULTED CEILING
VAULTED CEILING
36' VANITY
60" VANITY
2-4 PKT
ANDERSEN SILVERLINE
2200 SH2030T
KITCHEN
11-6x13-6
DW
PANTRY
2-8 PKT
MUD ROOM
9-1x6-1
HALF WALL W/ WOOD TRIMMED CAP
DN
15 RISERS
ANDERSEN SILVERLINE
2200 SH2846(2)
T5410
ANDERSEN SILVERLINE
2200 SH2046-P4046-SH2026
T8010
MASTER BEDROOM
14-0x11-8
ANDERSEN SILVERLINE
2200 SL5020
BEDROOM #3
12-8x10-0
ANDERSEN SILVERLINE
2200 SH2846(2)
20 MIN.
FIRE DOOR
16'-6"
12'-10"
18'-10"
12'-3"
6'-7"