12
6
12
6

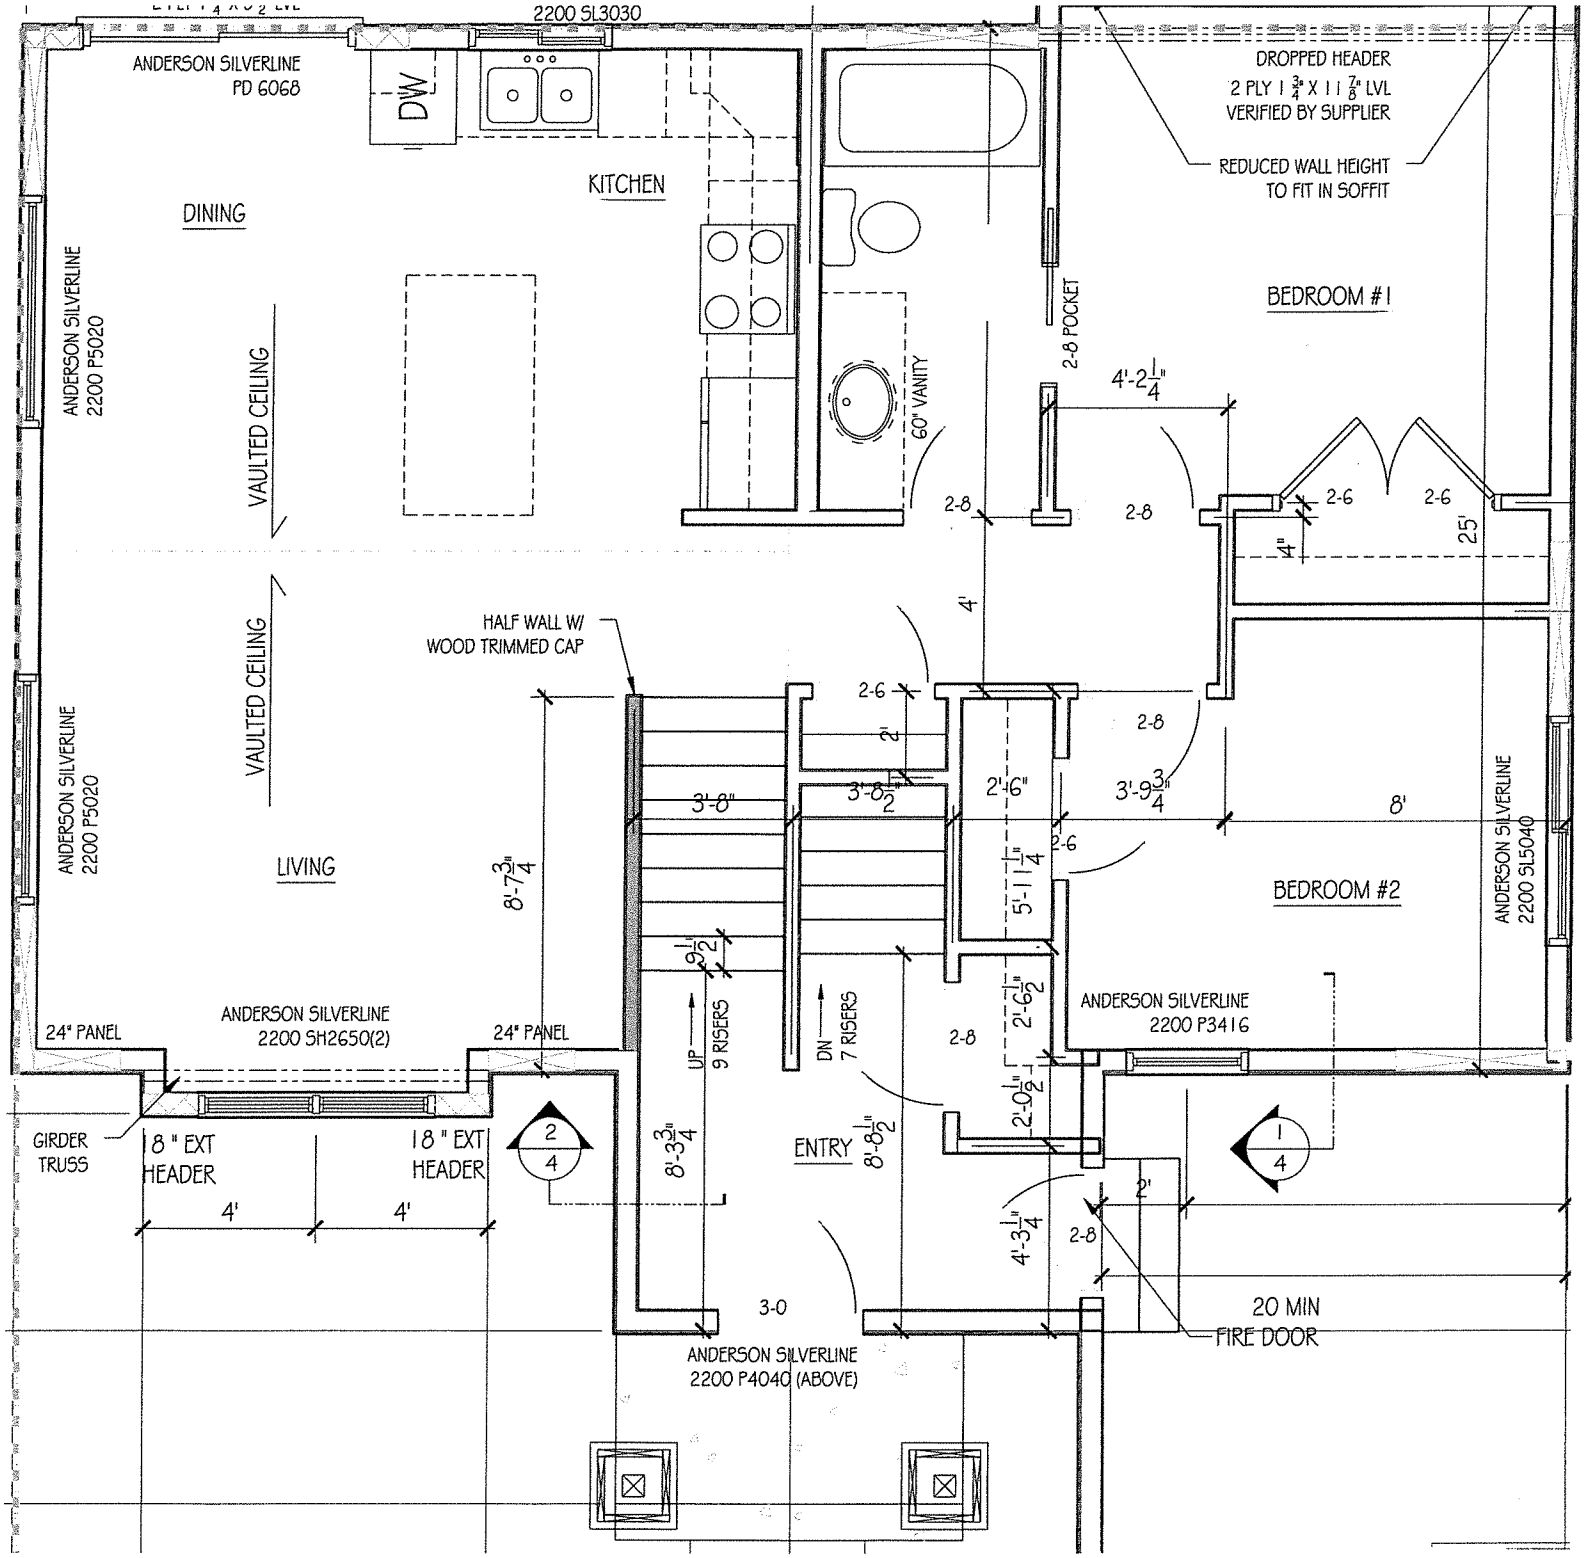
2200 SL3030
ANDERSON SILVERLINE
PD 6068
DW
KITCHEN
DINING
DROPPED HEADER
2 PLY 1 3/4" X 11 7/8" LVL
VERIFIED BY SUPPLIER
REDUCED WALL HEIGHT
TO FIT IN SOFFIT
BEDROOM #1
2-8 POCKET
60" VANITY
4'-2 1/4"
ANDERSON SILVERLINE
2200 P5020
VAULTED CEILING
2-8
2-6
25'
4"
4'
HALF WALL W/
WOOD TRIMMED CAP
3'-8"
3'-8 1/2"
2'-6"
3'-9 3/4"
8'
5'-11 1/4"
8'-7 3/4"
9 1/2"
UP
9 RISERS
DN
7 RISERS
2'-6 1/2"
2'-0 1/2"
LIVING
BEDROOM #2
ANDERSON SILVERLINE
2200 SL5040
ANDERSON SILVERLINE
2200 P3416
24" PANEL
ANDERSON SILVERLINE
2200 SH2650(2)
GIRDER
TRUSS
8" EXT
HEADER
18" EXT
HEADER
4'
2
4
8'-3 3/4"
ENTRY
8'-8 1/2"
1
4
4'-3 1/4"
2'
3-0
20 MIN
FIRE DOOR
ANDERSON SILVERLINE
2200 P4040 (ABOVE)